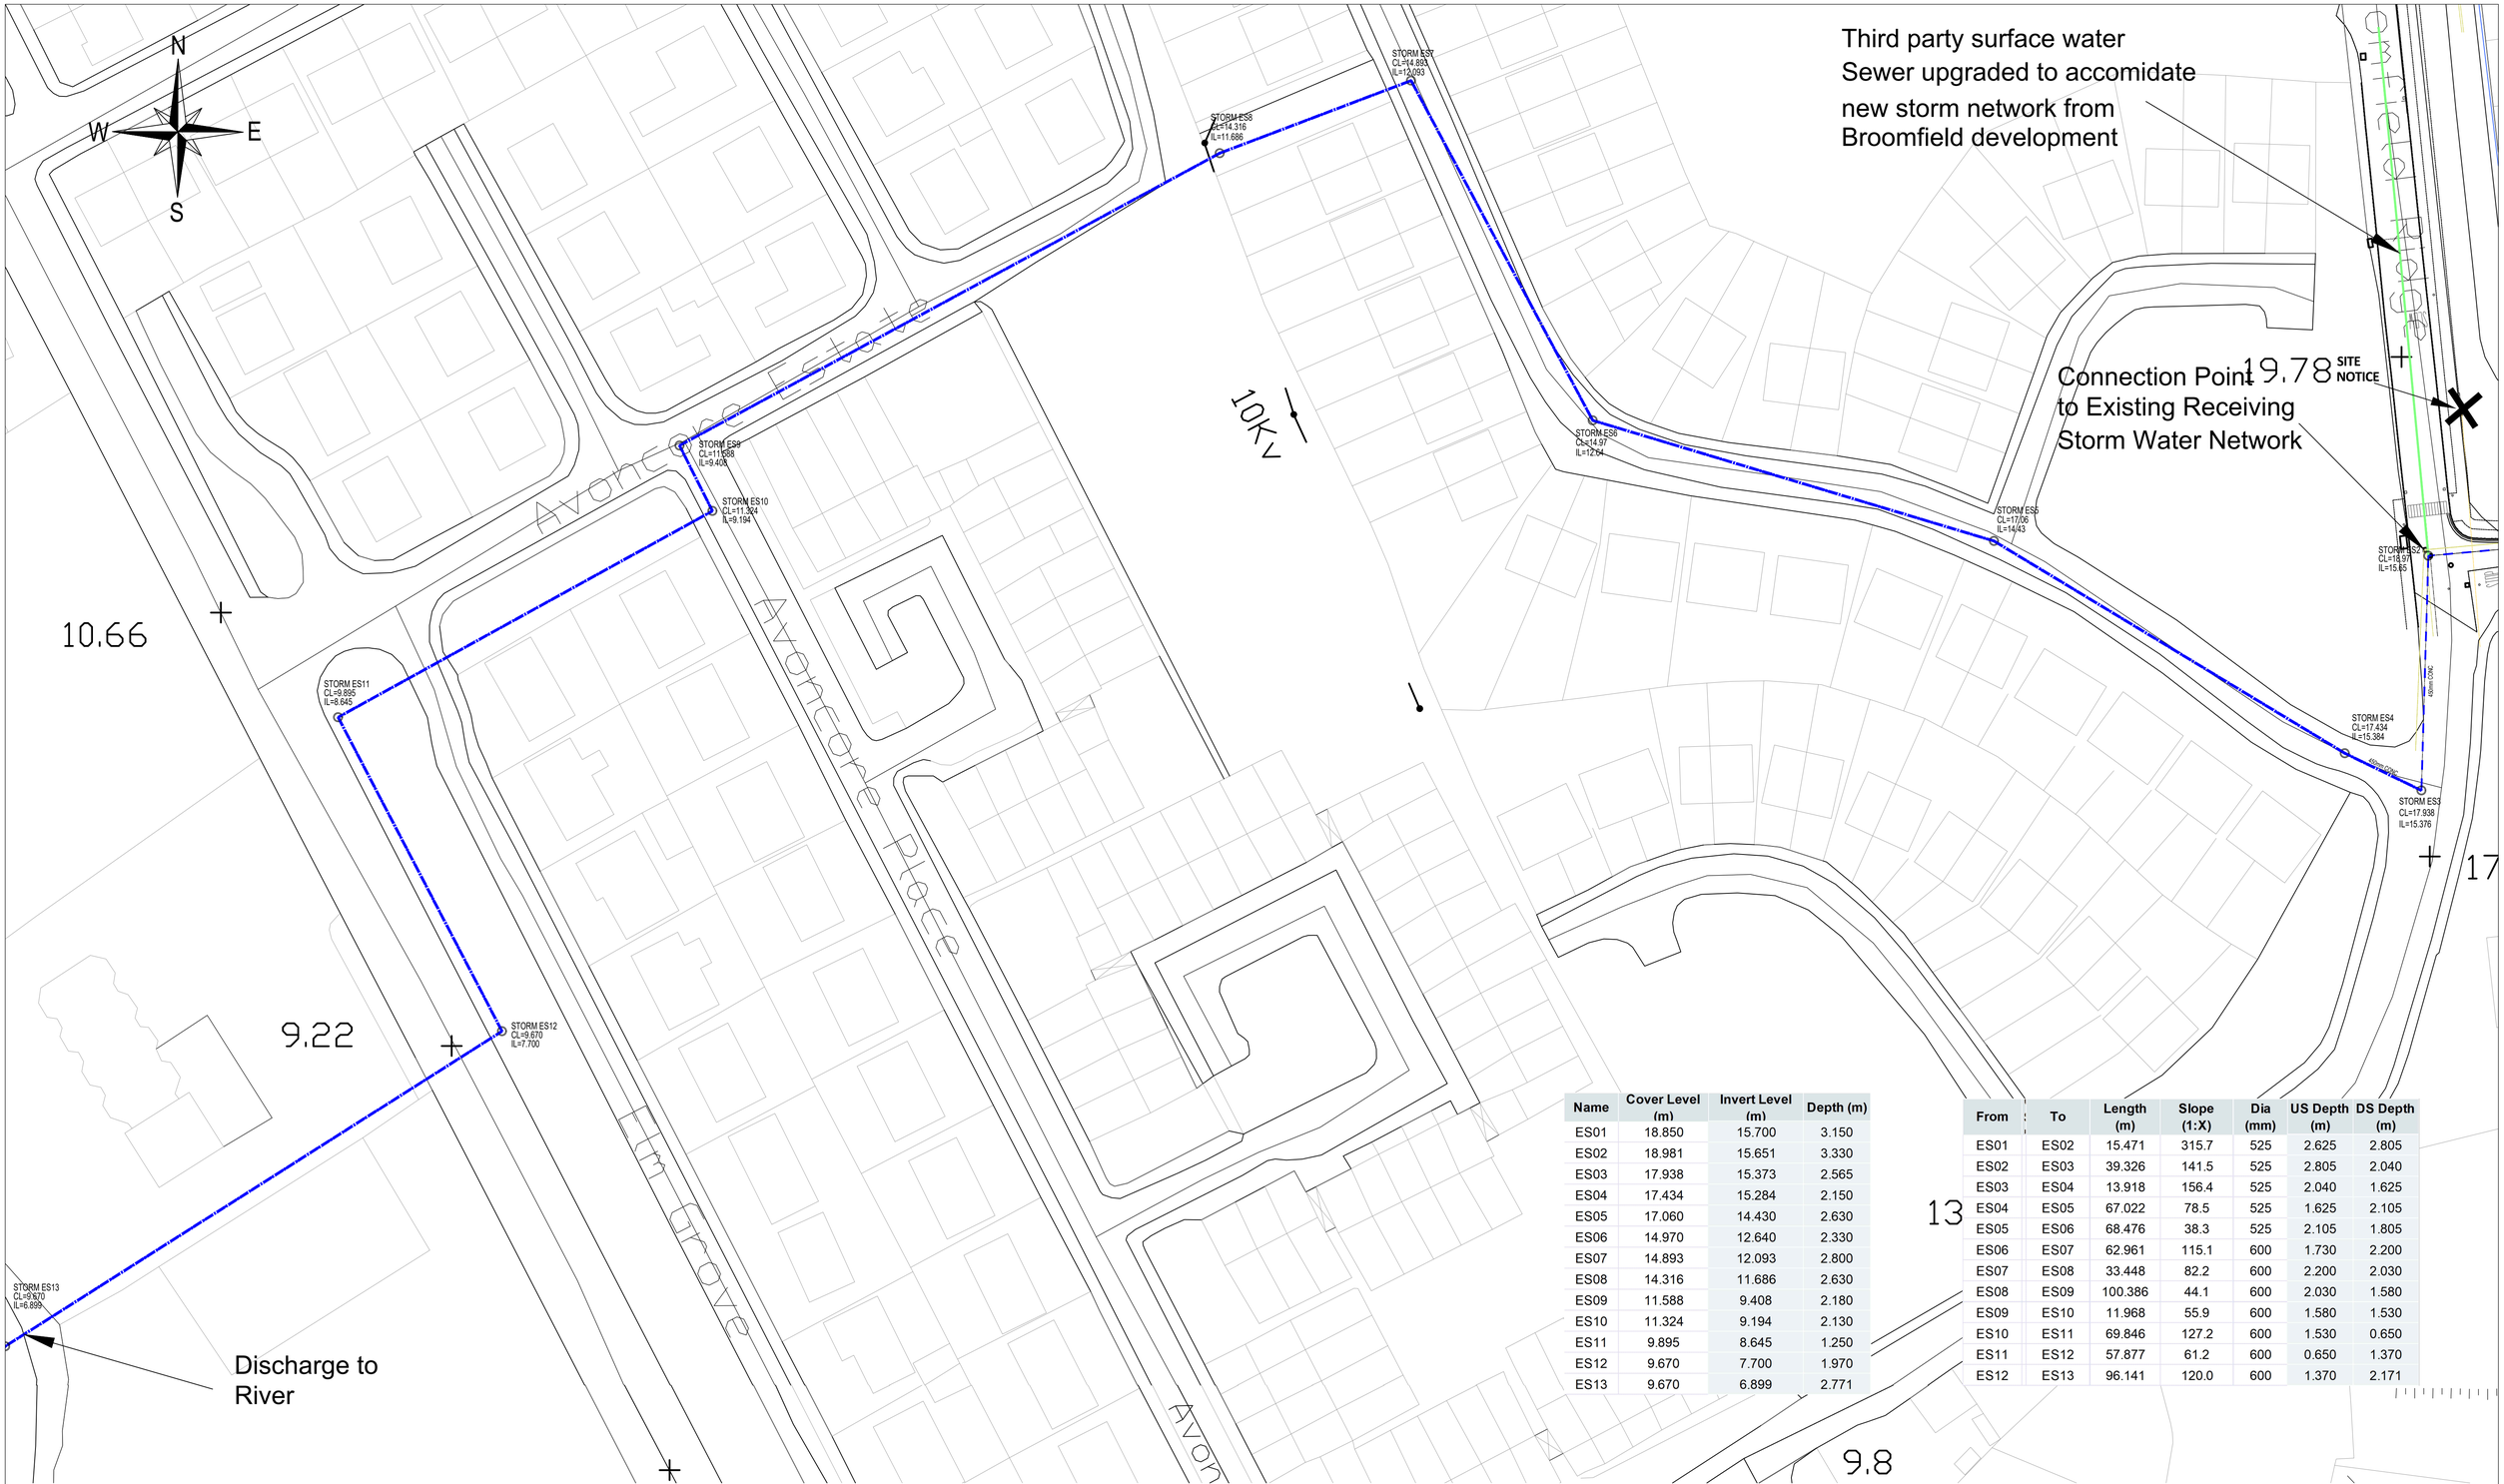

Name	Cover Level (m)	Invert Level (m)	Depth (m)
ES01	18.850	15.700	3.150
ES02	18.981	15.651	3.330
ES03	17.938	15.373	2.565
ES04	17.434	15.284	2.150
ES05	17.060	14.430	2.630
ES06	14.970	12.640	2.330
ES07	14.893	12.093	2.800
ES08	14.316	11.686	2.630
ES09	11.588	9.408	2.180
ES10	11.324	9.194	2.130
ES11	9.895	8.645	1.250
ES12	9.670	7.700	1.970
ES13	9.670	6.899	2.771

From	To	Length (m)	Slope (1:X)	Dia (mm)	US Depth (m)	DS Depth (m)
ES01	ES02	15.471	315.7	525	2.625	2.805
ES02	ES03	39.326	141.5	525	2.805	2.040
ES03	ES04	13.918	156.4	525	2.040	1.625
ES04	ES05	67.022	78.5	525	1.625	2.105
ES05	ES06	68.476	38.3	525	2.105	1.805
ES06	ES07	62.961	115.1	600	1.730	2.200
ES07	ES08	33.448	82.2	600	2.200	2.030
ES08	ES09	100.386	44.1	600	2.030	1.580
ES09	ES10	11.968	55.9	600	1.580	1.530
ES10	ES11	69.846	127.2	600	1.530	0.650
ES11	ES12	57.877	61.2	600	0.650	1.370
ES12	ES13	96.141	120.0	600	1.370	2.171

N

AVONCORE ESTATE - EXISTING STORM LAYOUT

Scale 1 : 500

CastleRock Homes

Notes:
1. This drawing is for the purpose of the stage indicated only. - If in doubt ask.
2. Do not scale, figured dimensions only to be taken.
3. Engineer/Architect to be informed of any discrepancies before work proceeds.
4. Contractor to check all dimensions and conditions on site before commencing works.
5. Drawing to be read in conjunction with current Building Regulations.
6. All components and materials to be installed fully in accordance with manufacturers instructions.

Rev	Date	Description	Drawn	Chk'd
A	09-10-2023	ISSUED FOR PLANNING APPLICATION	JB	BOK/GF

BRIAN O KENNEDY & ASSOCIATES LTD
Engineers+Architects
Engineers Ireland
Shannon House, Church Road, Douglas, Co.Cork
Tel: 021-4899854
Fax: 021-4899464
Email: info@bok.ie
Web: www.bok.ie
ENGINEERING | ARCHITECTURE | ASSIGNED CERTIFIERS
FIRE CERTIFICATES | DAC | PSDP | CONSERVATION

GENERAL NOTE:
This drawing is the property of Brian O'Kennedy & Associates. Copyright is reserved. The drawing shall not be copied, reproduced or otherwise used without the consent of Brian O'Kennedy & Associates.

Drawing Status: LRD - PRE-PLANNING - DRAFTS

Client: CASTLE ROCK HOMES MIDLETON LTD.

Project: RESIDENTIAL DEVELOPMENT - BROOMFIELD MIDLETON

Drawing: AVONCORE ESTATE - EXISTING STORM LAYOUT

Date: 28-04-23

Scale: 1:500 @ A1

Drawing number: 22/6732-P-1324

Rev: A | Drawn: JB | Chk'd: GF